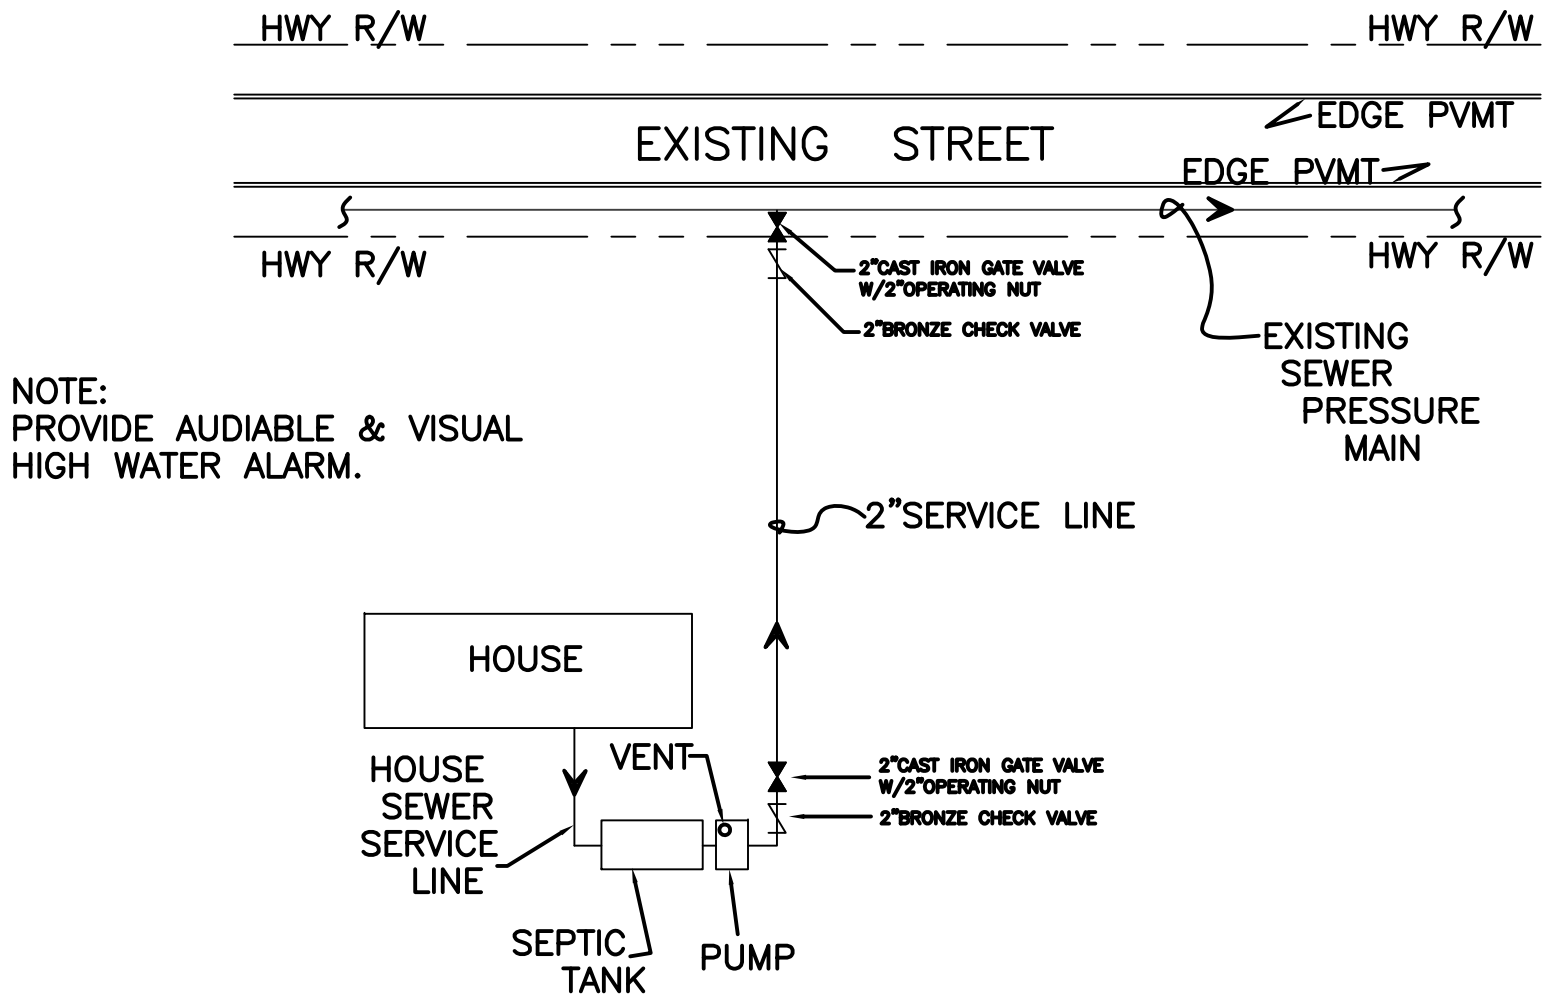

TYPICAL INDIVIDUAL SEWER PRESSURE SYSTEM LAYOUT

TOWN OF LEXINGTON ENGINEERING/PLANNING