# 1 1/2" AND 2" WATER TAP AND METER DETAIL

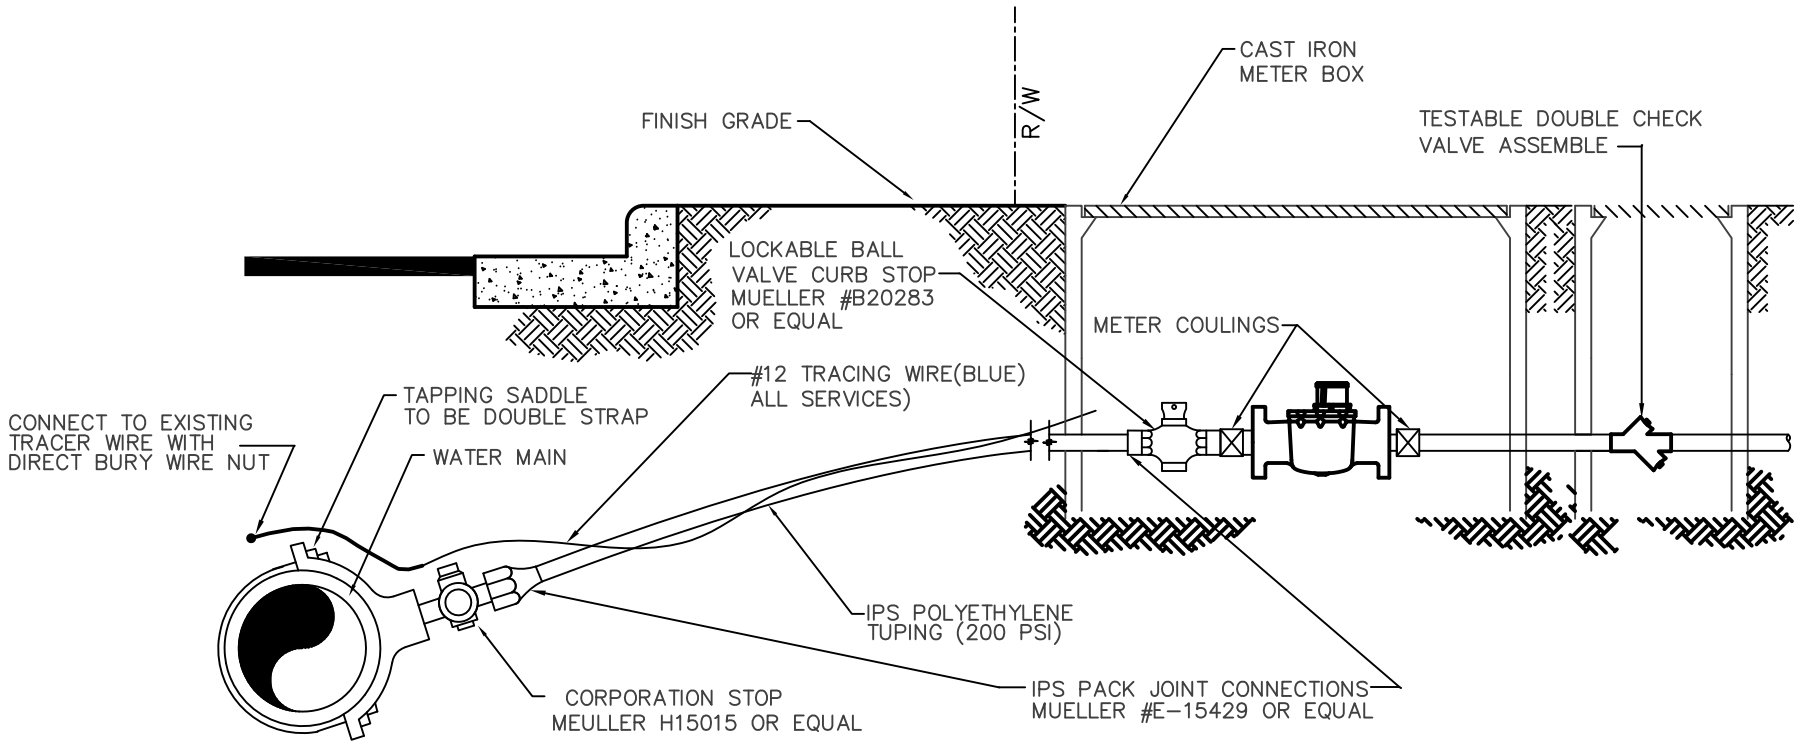


TOWN OF LEXINGTON ENGINEERING/PLANNING