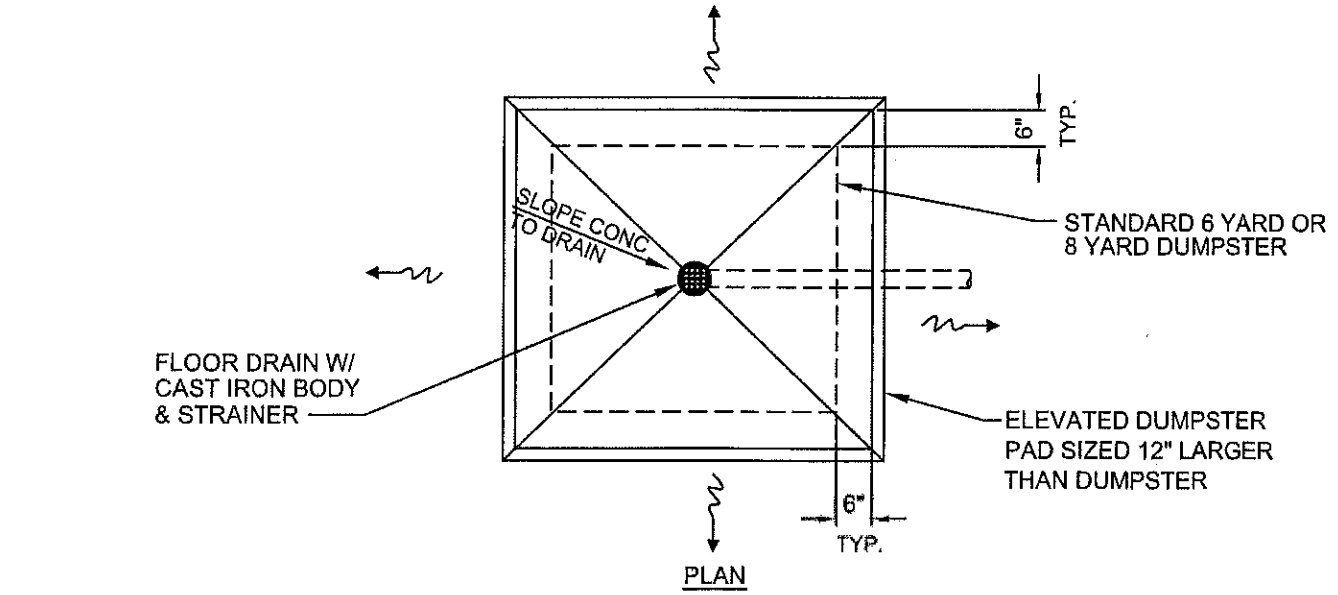

PLAN

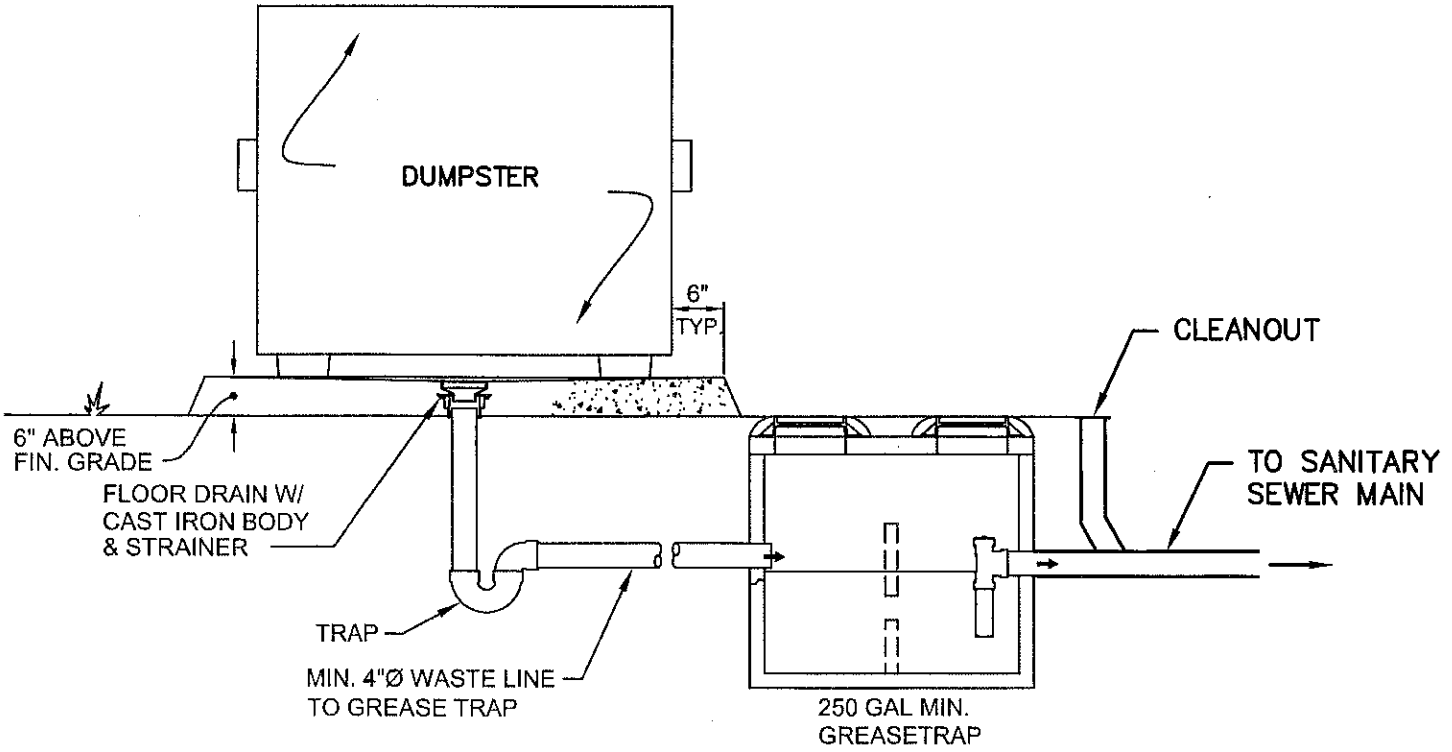

ELEVATION

ELEVATED DUMPSTER PAD WITH FLOOR DRAIN

NOT TO SCALE