STANDARD FORCE MAIN DISCHARGE AT MANHOLE

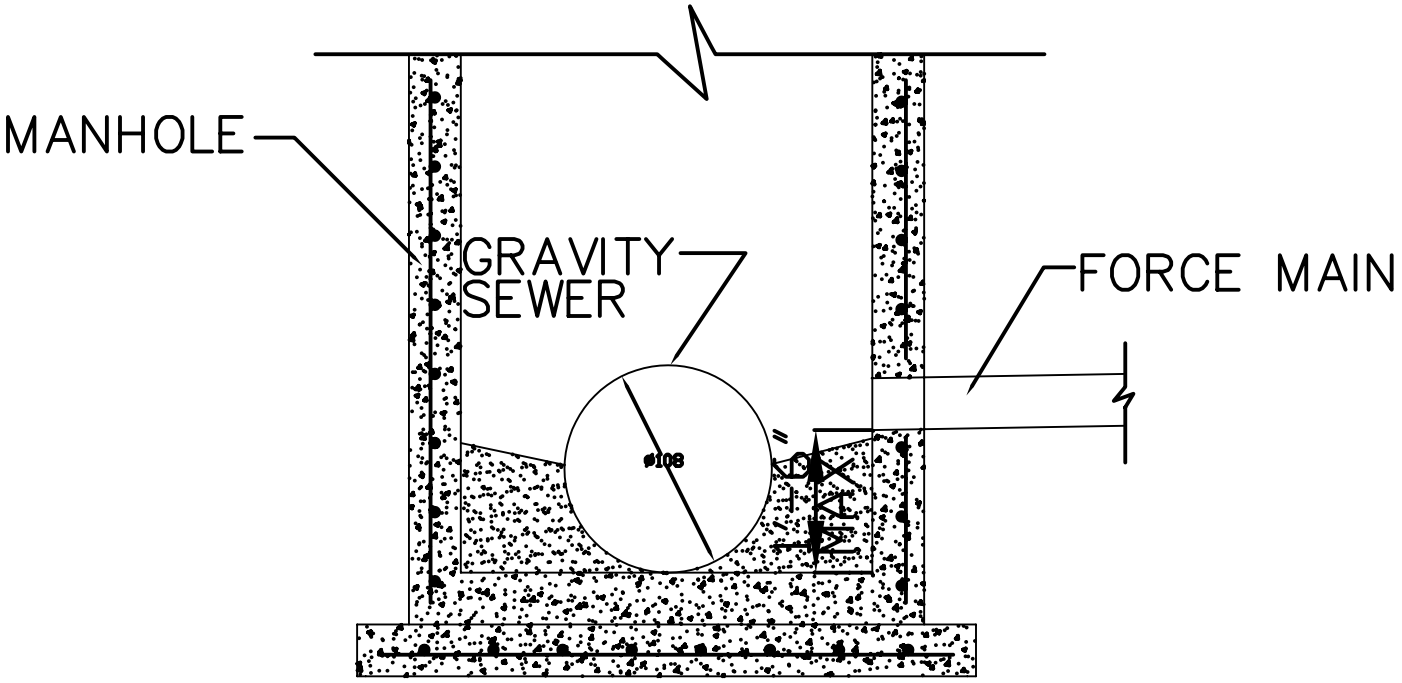

TOWN OF LEXINGTON ENGINEERING/PLANNING